© Crown copyright and database rights 2019
Ordnance Survey 100023371

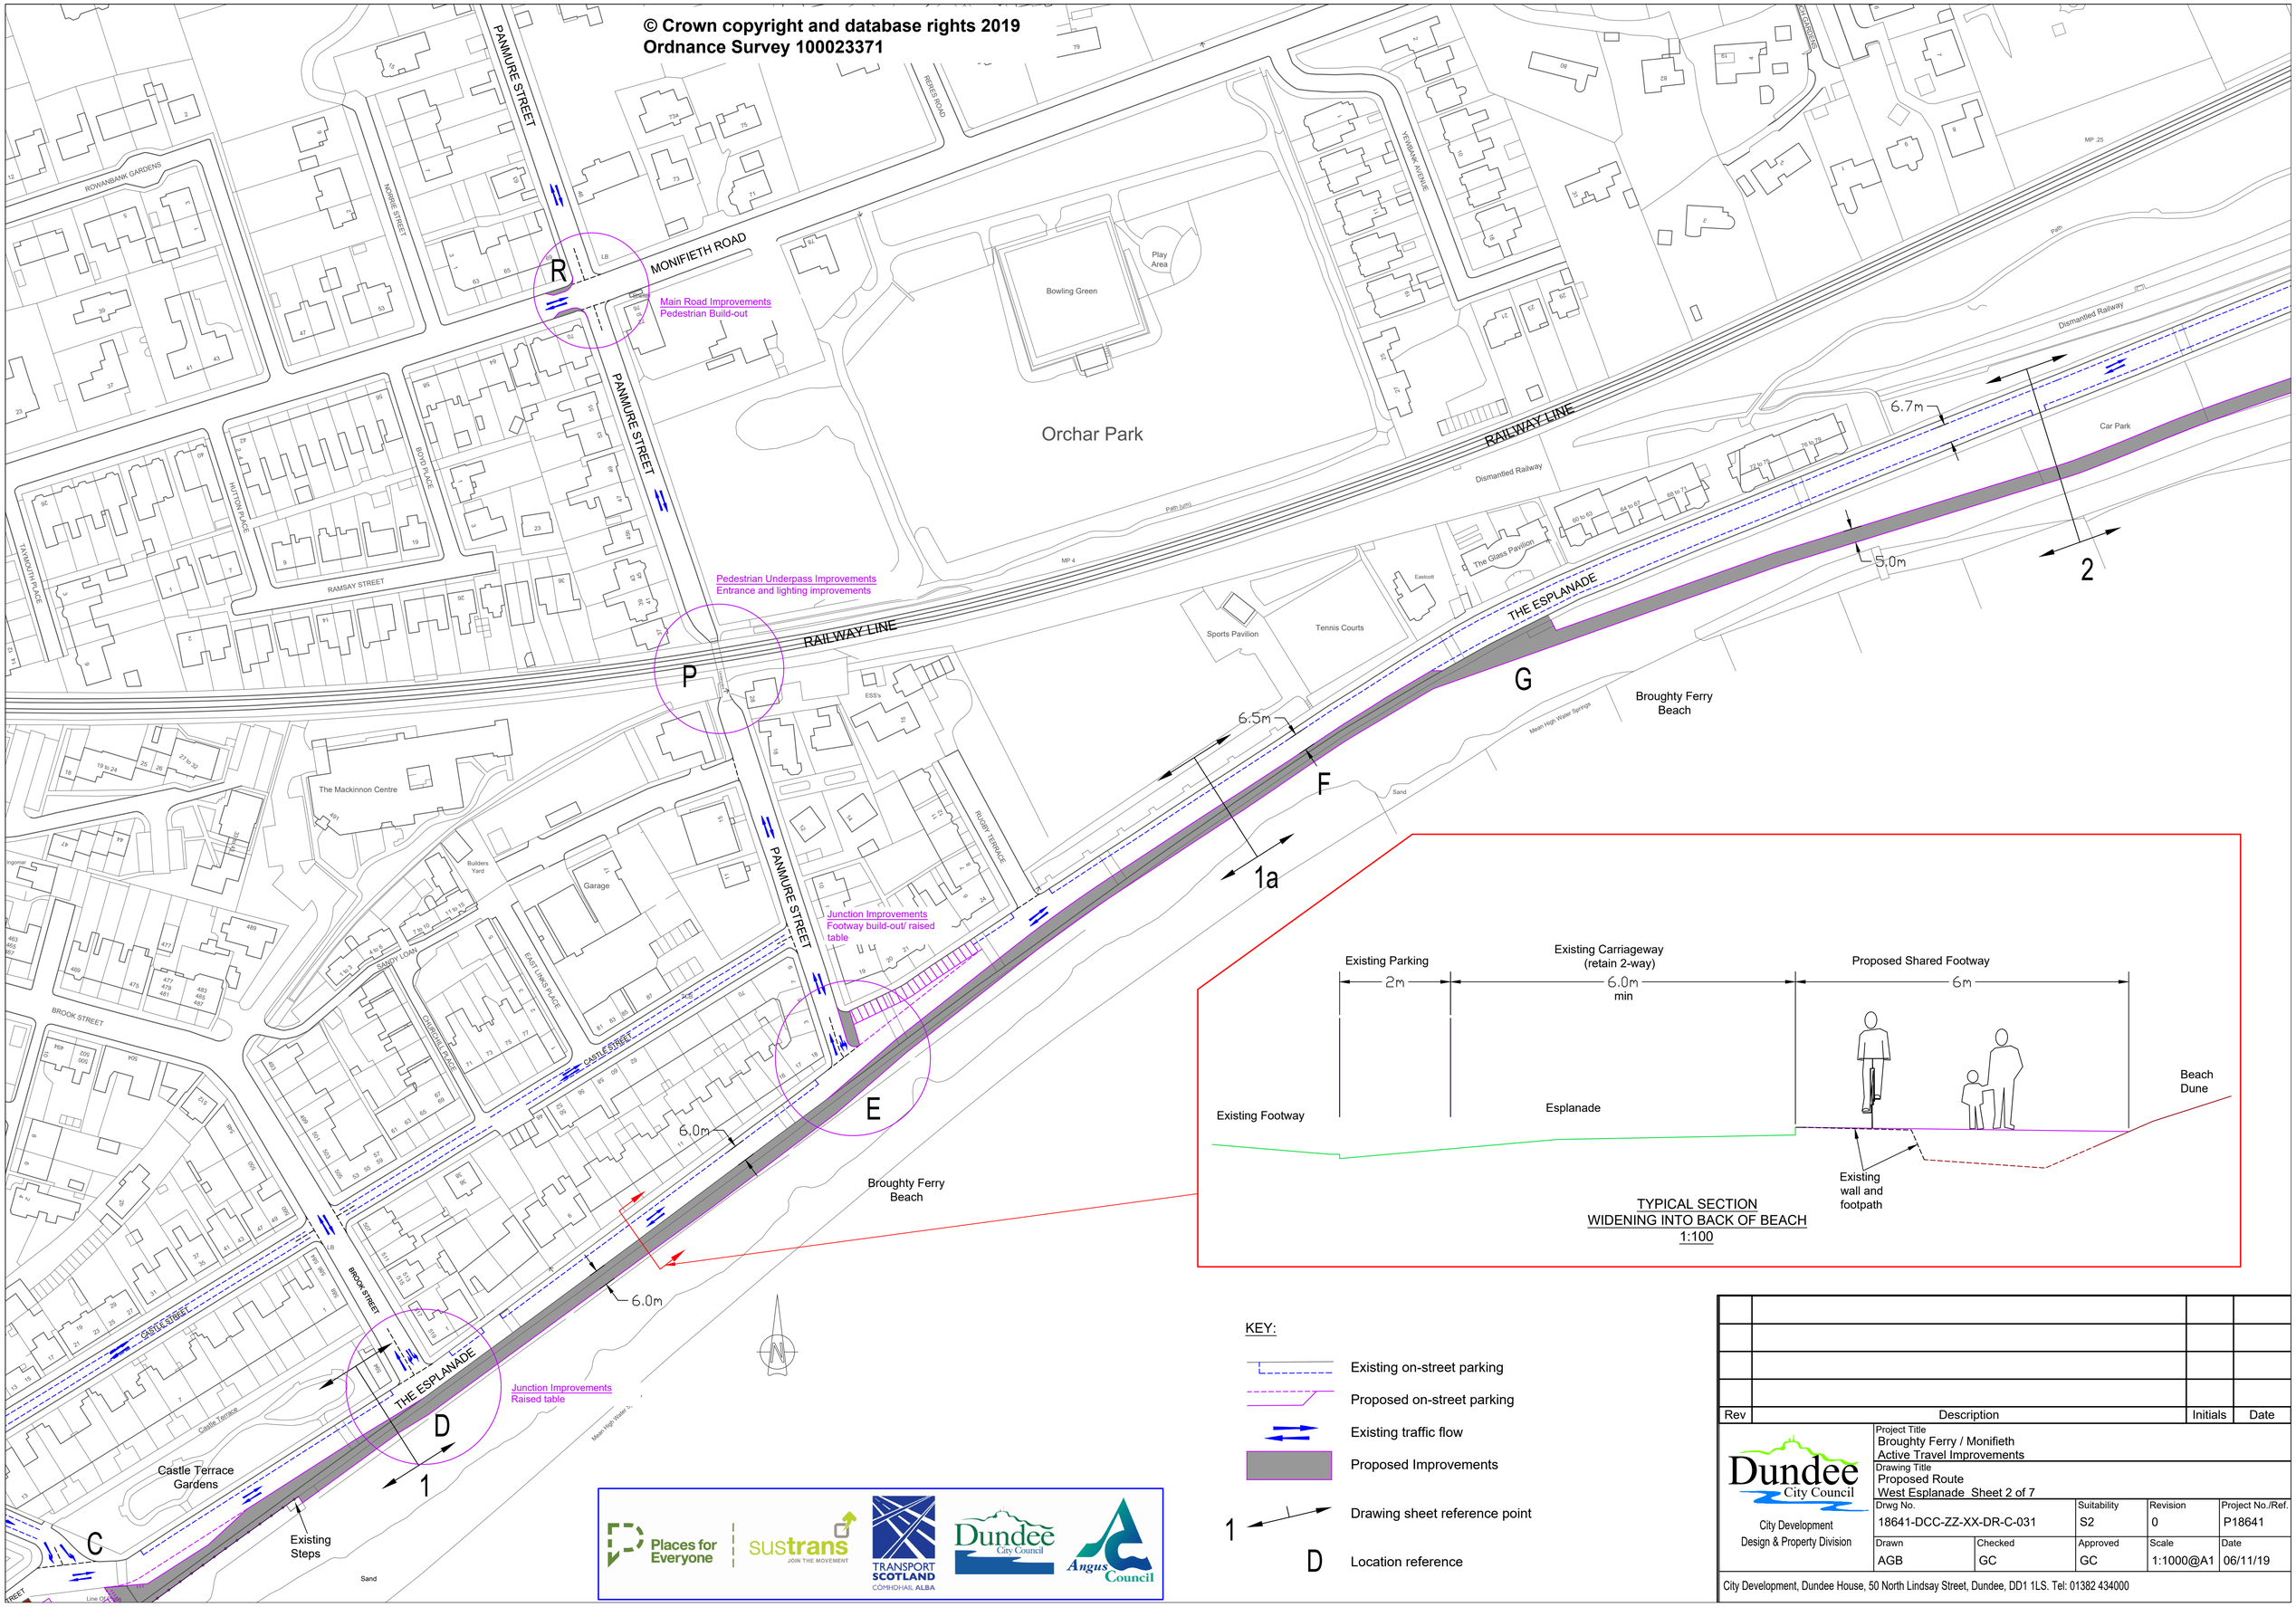

Rev	Description	Initials	Date

Dundee City Council
City Development
Design & Property Division

Project Title
Broughty Ferry / Monifieth
Active Travel Improvements

Drawing Title
Proposed Route
West Esplanade Sheet 2 of 7

Drwg No.		Suitability	Revision	Project No./Ref.
18641-DCC-ZZ-XX-DR-C-031		S2	0	P18641
Drawn	Checked	Approved	Scale	Date
AGB	GC	GC	1:1000@A1	06/11/19

City Development, Dundee House, 50 North Lindsay Street, Dundee, DD1 1LS. Tel: 01382 434000