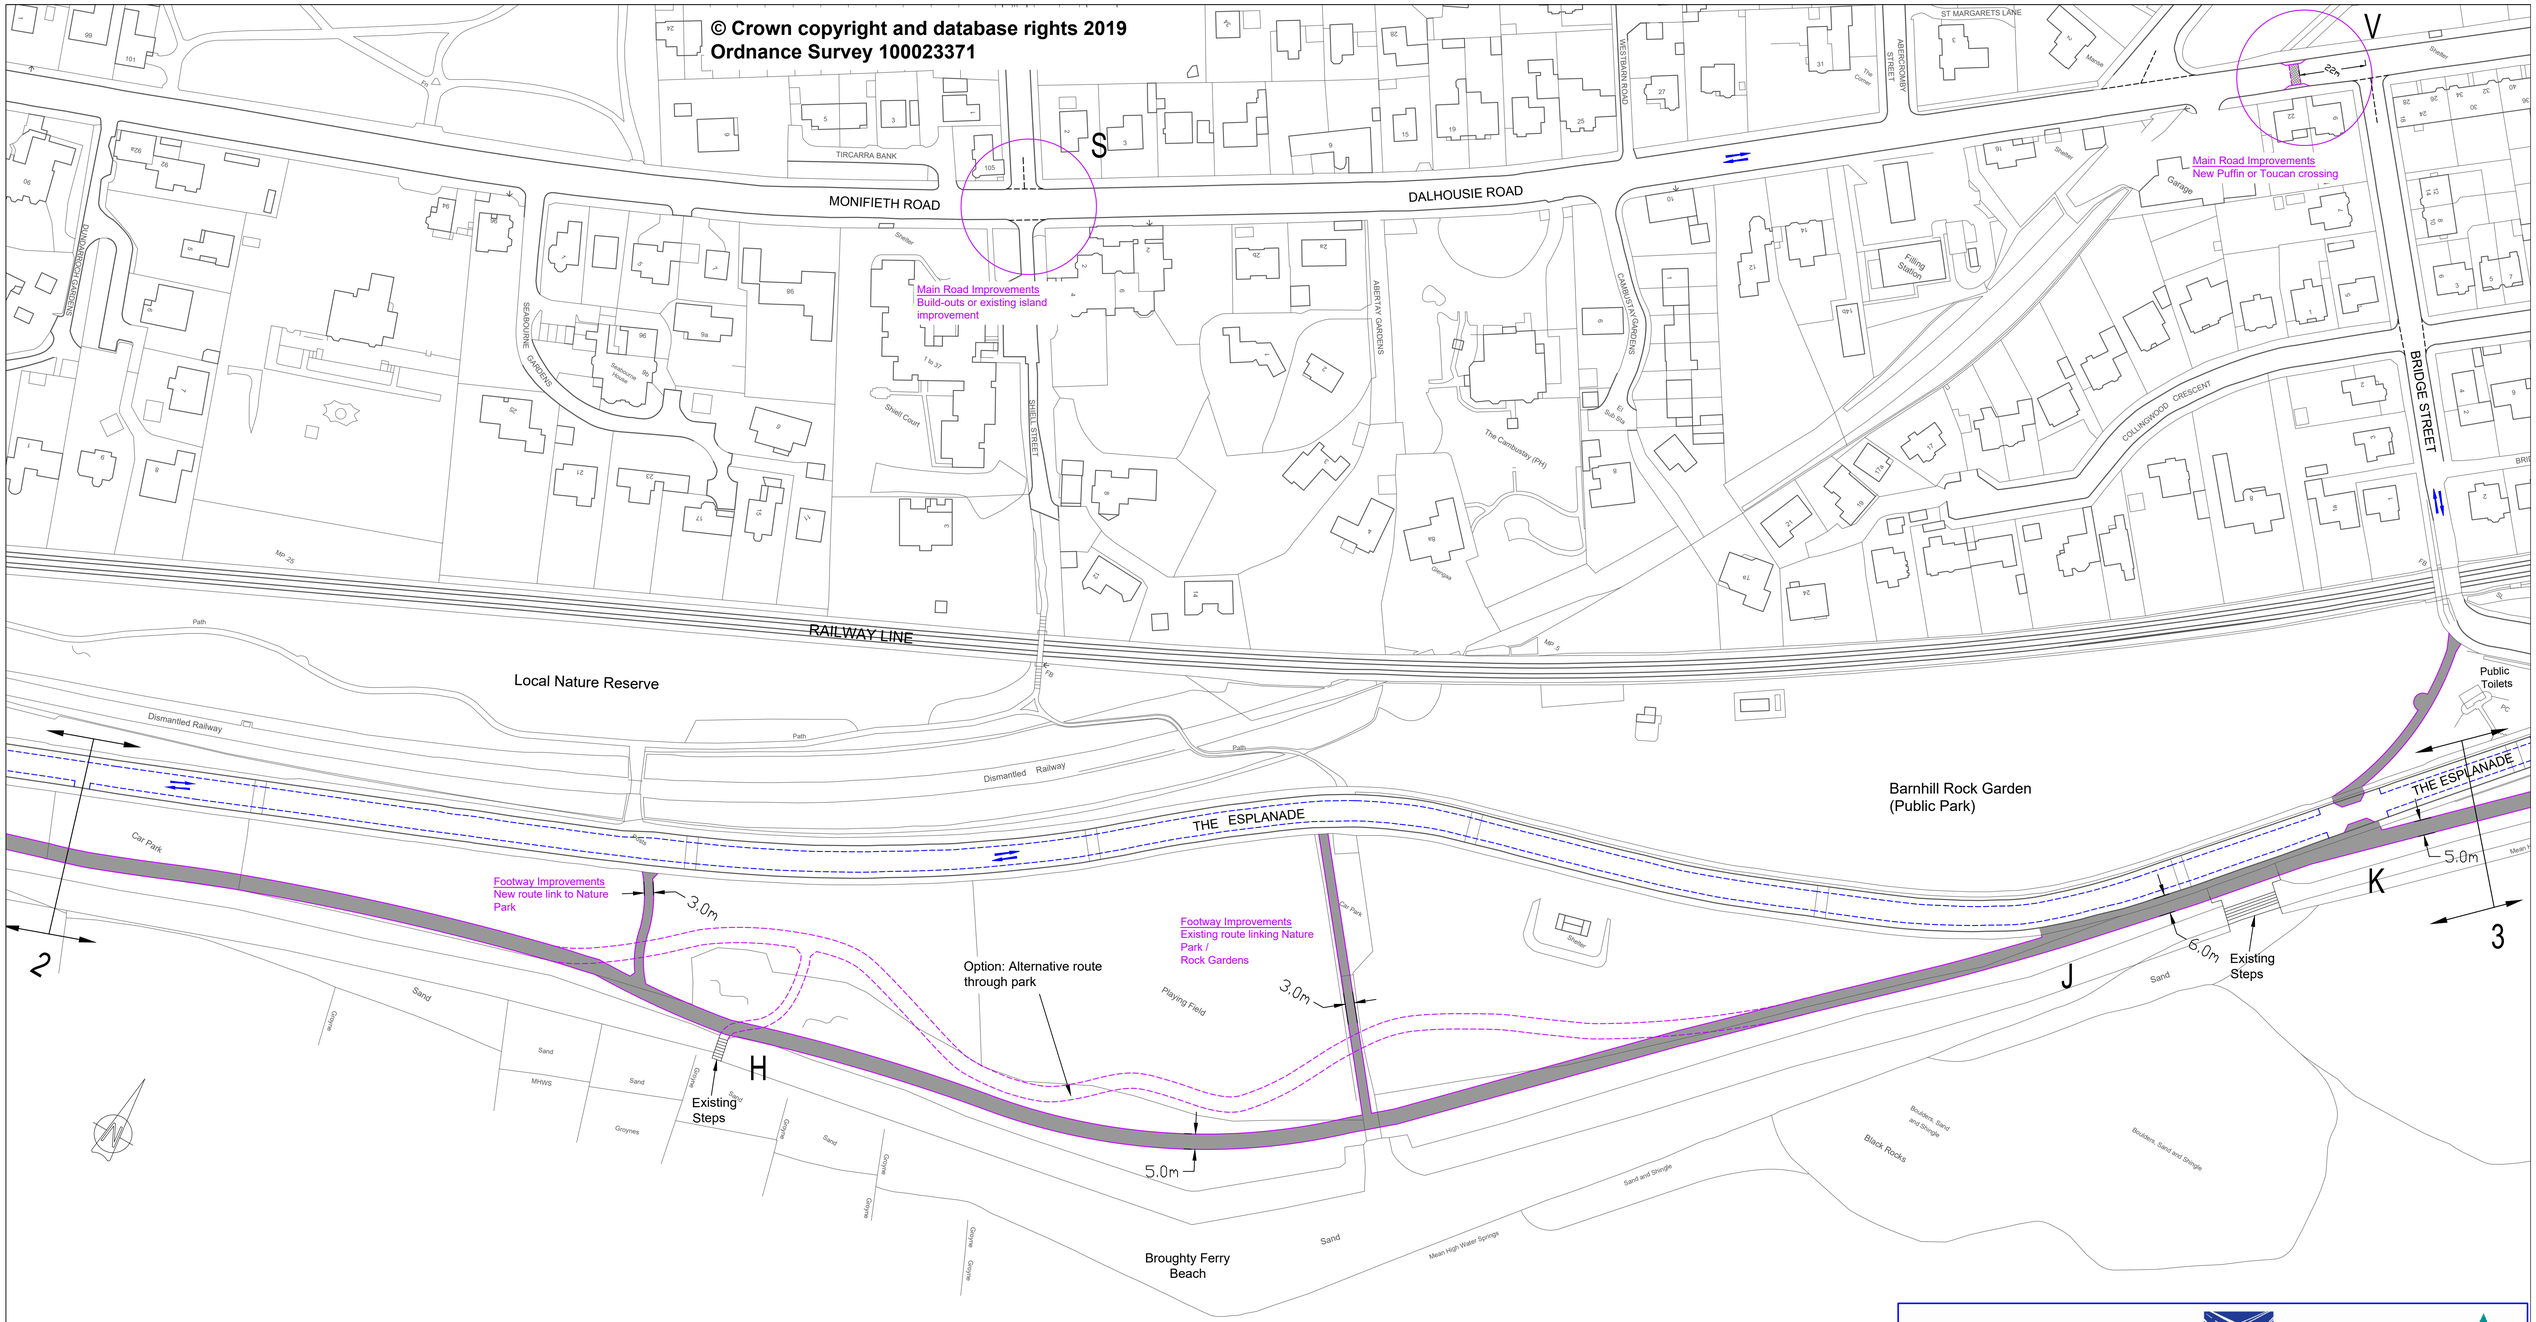

KEY:

- Existing on-street parking
- Existing traffic flow
- Proposed Improvements
- 2 Drawing sheet reference point
- H Location reference

Places for Everyone | sustrans JOIN THE MOVEMENT | TRANSPORT SCOTLAND CÒMHDHAIL ALBA | Dundee City Council | Angus Council

Rev	Description	Initials	Date

Dundee City Council
City Development
Design & Property Division

Project Title
Broughty Ferry / Monifieth
Active Travel Improvements

Drawing Title
Proposed Route
East Esplanade Sheet 3 of 7

Drwg No.	Suitability	Revision	Project No./Ref.
18641-DCC-ZZ-XX-DR-C-032	S2	0	P18641

Drawn	Checked	Approved	Scale	Date
AGB	GC	GC	1:1000@A1	06/11/19

City Development, Dundee House, 50 North Lindsay Street, Dundee, DD1 1LS. Tel: 01382 434000