© Crown copyright and database rights 2019
Ordnance Survey 100023371

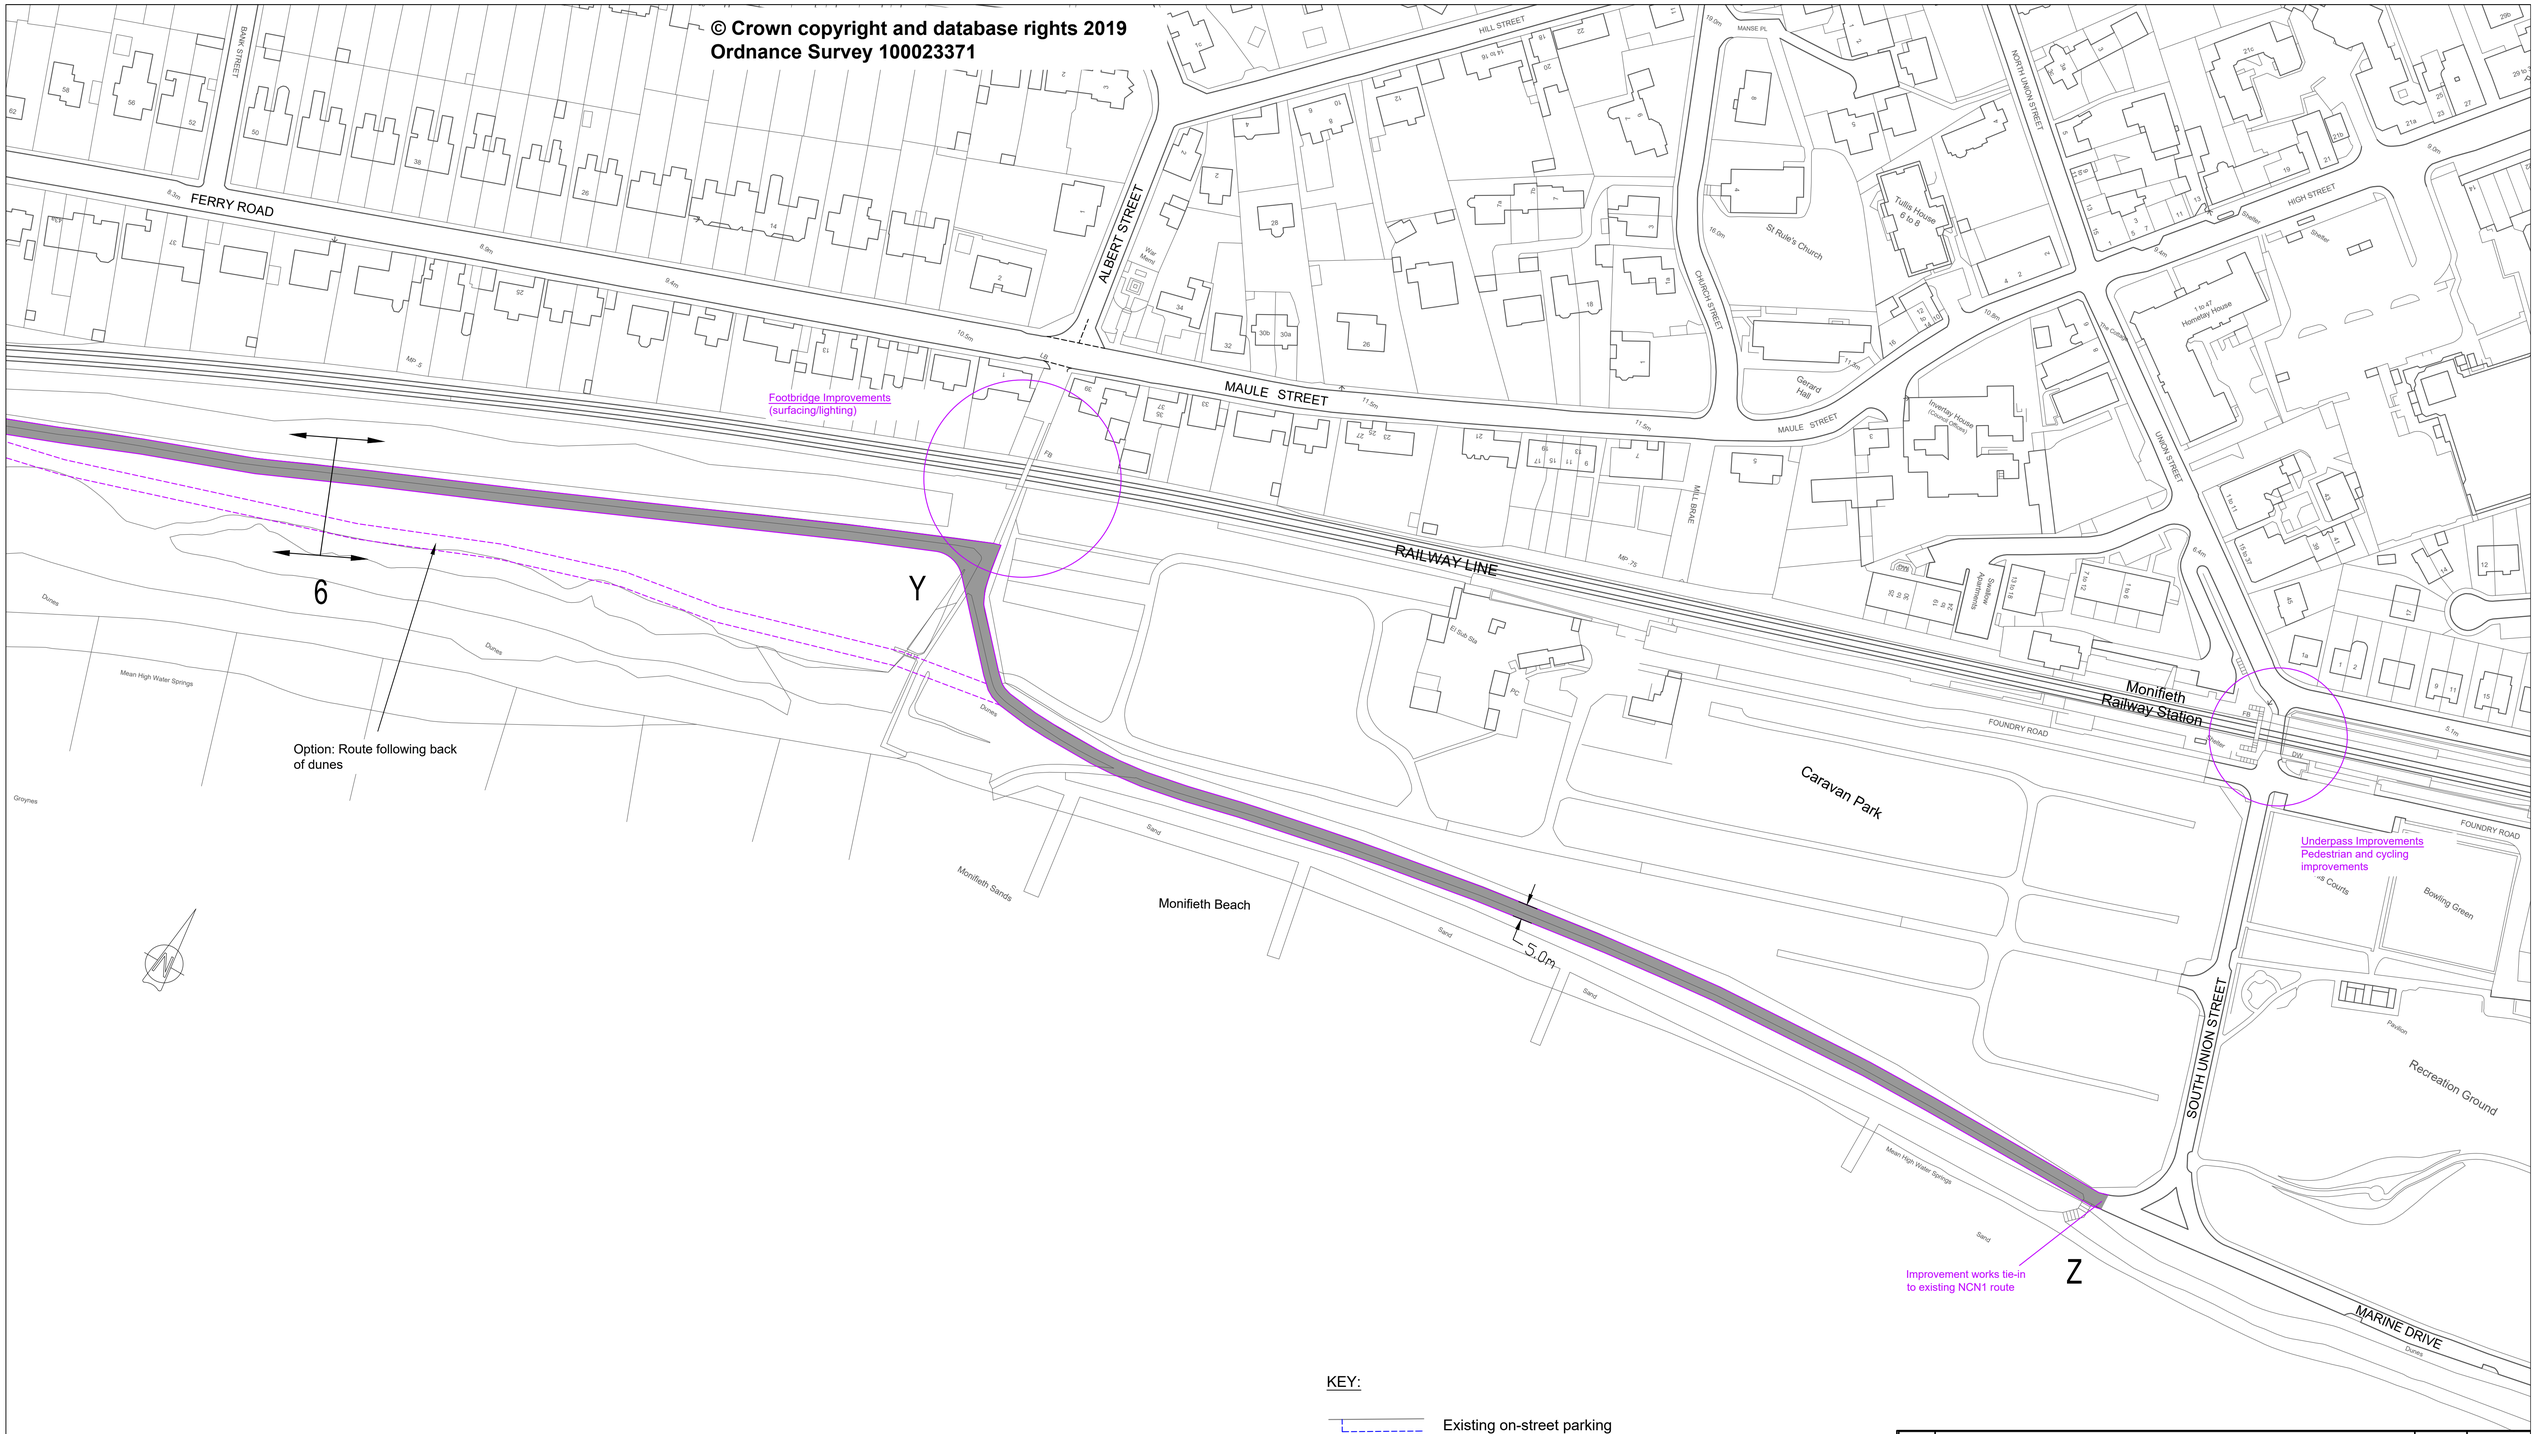

KEY:

- Existing on-street parking
- Existing traffic flow
- Proposed Improvements
- Drawing sheet reference point
- 6 Y Location reference

20.0 0.0 50.0 100.0 150.0 200.0

Scale = 1 : 1,000

Rev	Description	Initials	Date

Dundee City Council
City Development
Design & Property Division

Project Title
Broughty Ferry / Monifieth
Active Travel Improvements

Drawing Title
Proposed Route
Monifieth Sheet 6 of 7

Drwg No.	Suitability	Revision	Project No./Ref.
18641-DCC-ZZ-XX-DR-C-035	S2	1	P18641

Drawn	Checked	Approved	Scale	Date
AGB	GC	GC	1:1000@A1	12/11/19

City Development, Dundee House, 50 North Lindsay Street, Dundee, DD1 1LS. Tel: 01382 434000

Places for Everyone | sustrans JOIN THE MOVEMENT | TRANSPORT SCOTLAND CÒMHDHAIL ALBA | Dundee City Council | Angus Council